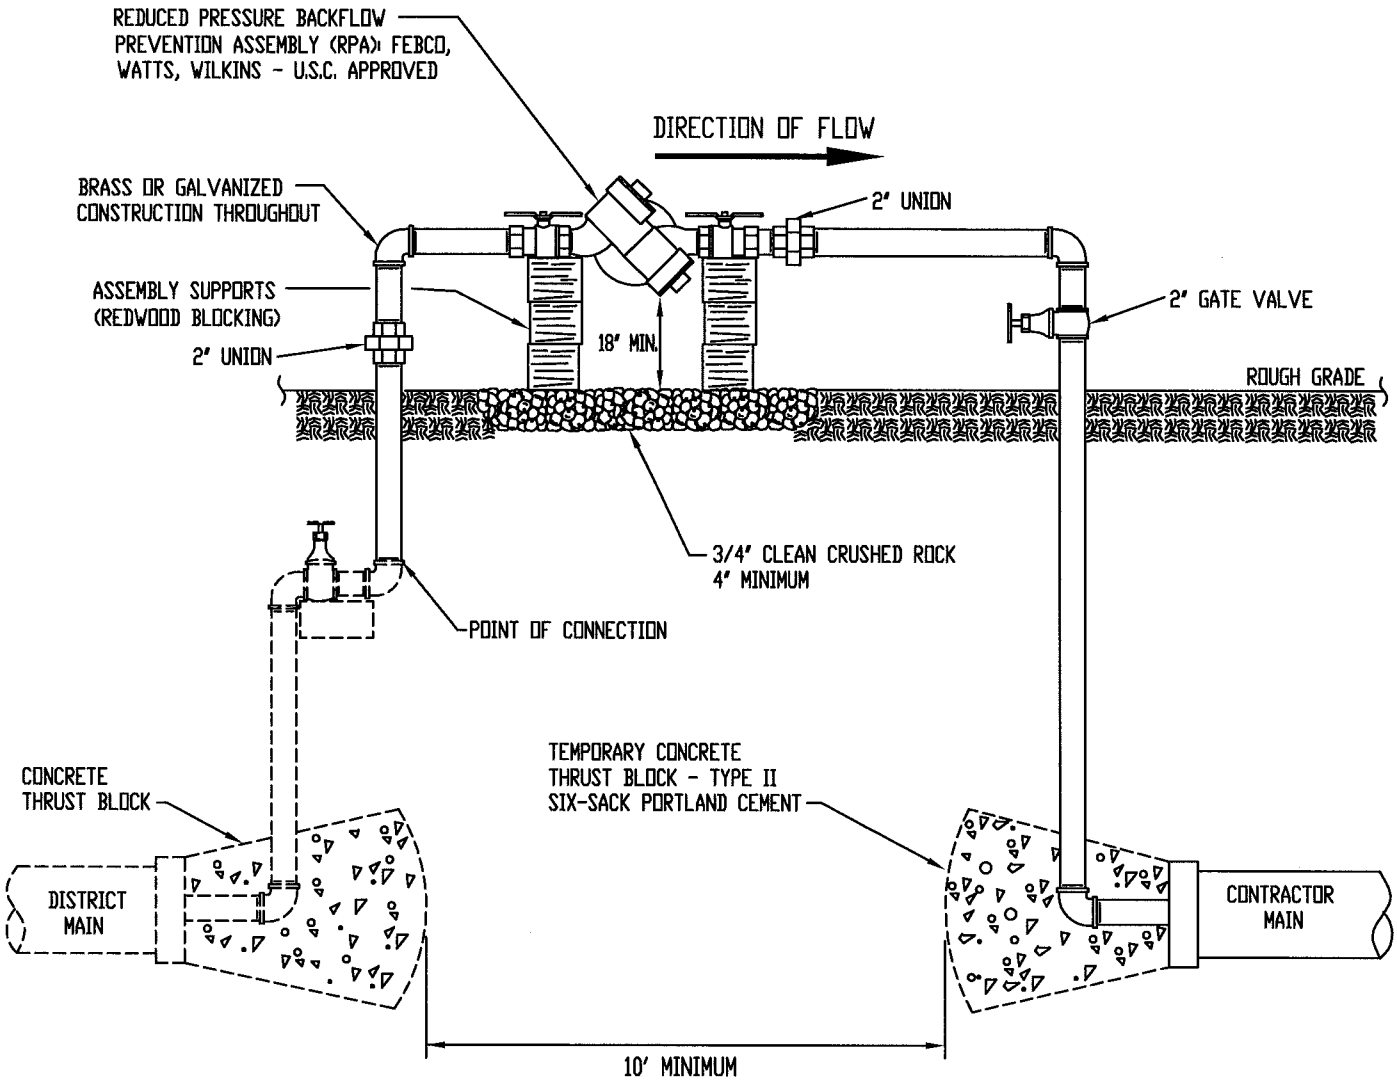

NOTES:

1. WATER SHALL ONLY BE DRAWN INTO THE CONTRACTOR'S MAIN THROUGH A DISTRICT-APPROVED RPA TYPE BACKFLOW PREVENTION ASSEMBLY. PRIOR TO CONNECTION TO THE DISTRICT WATER MAIN, THE ASSEMBLY MUST BE TESTED BY A SACRAMENTO COUNTY CERTIFIED BACKFLOW PREVENTION ASSEMBLY TESTER AND WRITTEN TEST RESULTS PROVIDED TO THE DISTRICT.
2. FINAL COMPONENTS NECESSARY FOR THE TIE-IN SHALL BE PRE-CHLORINATED AND FLUSHED IN THE PRESENCE OF A DISTRICT INSPECTOR.
3. ABOVE-GROUND CONSTRUCTION WATER SERVICE SHALL BE SAFE-GUARDED WITH BARRICADES.
4. THE CONTRACTOR MAY CONNECT TO A DISTRICT FIRE HYDRANT INSTEAD OF A DISTRICT WATER MAIN AT THE SOLE DISCRETION OF THE INSPECTOR.

CITRUS HEIGHTS WATER DISTRICT

2" CONSTRUCTION WATER SERVICE

CITRUS HEIGHTS WATER DISTRICT

APPROVED BY: Robert A. Churchill DATE: 5/8/13

CITRUS HEIGHTS WATER DISTRICT

DRAWN: 8 MAY 2013
REVISED:
SCALE: N.T.S.
DESIGN: P.A.D.
CAD FILE: WS_221.DWG
PAGE: WS_290